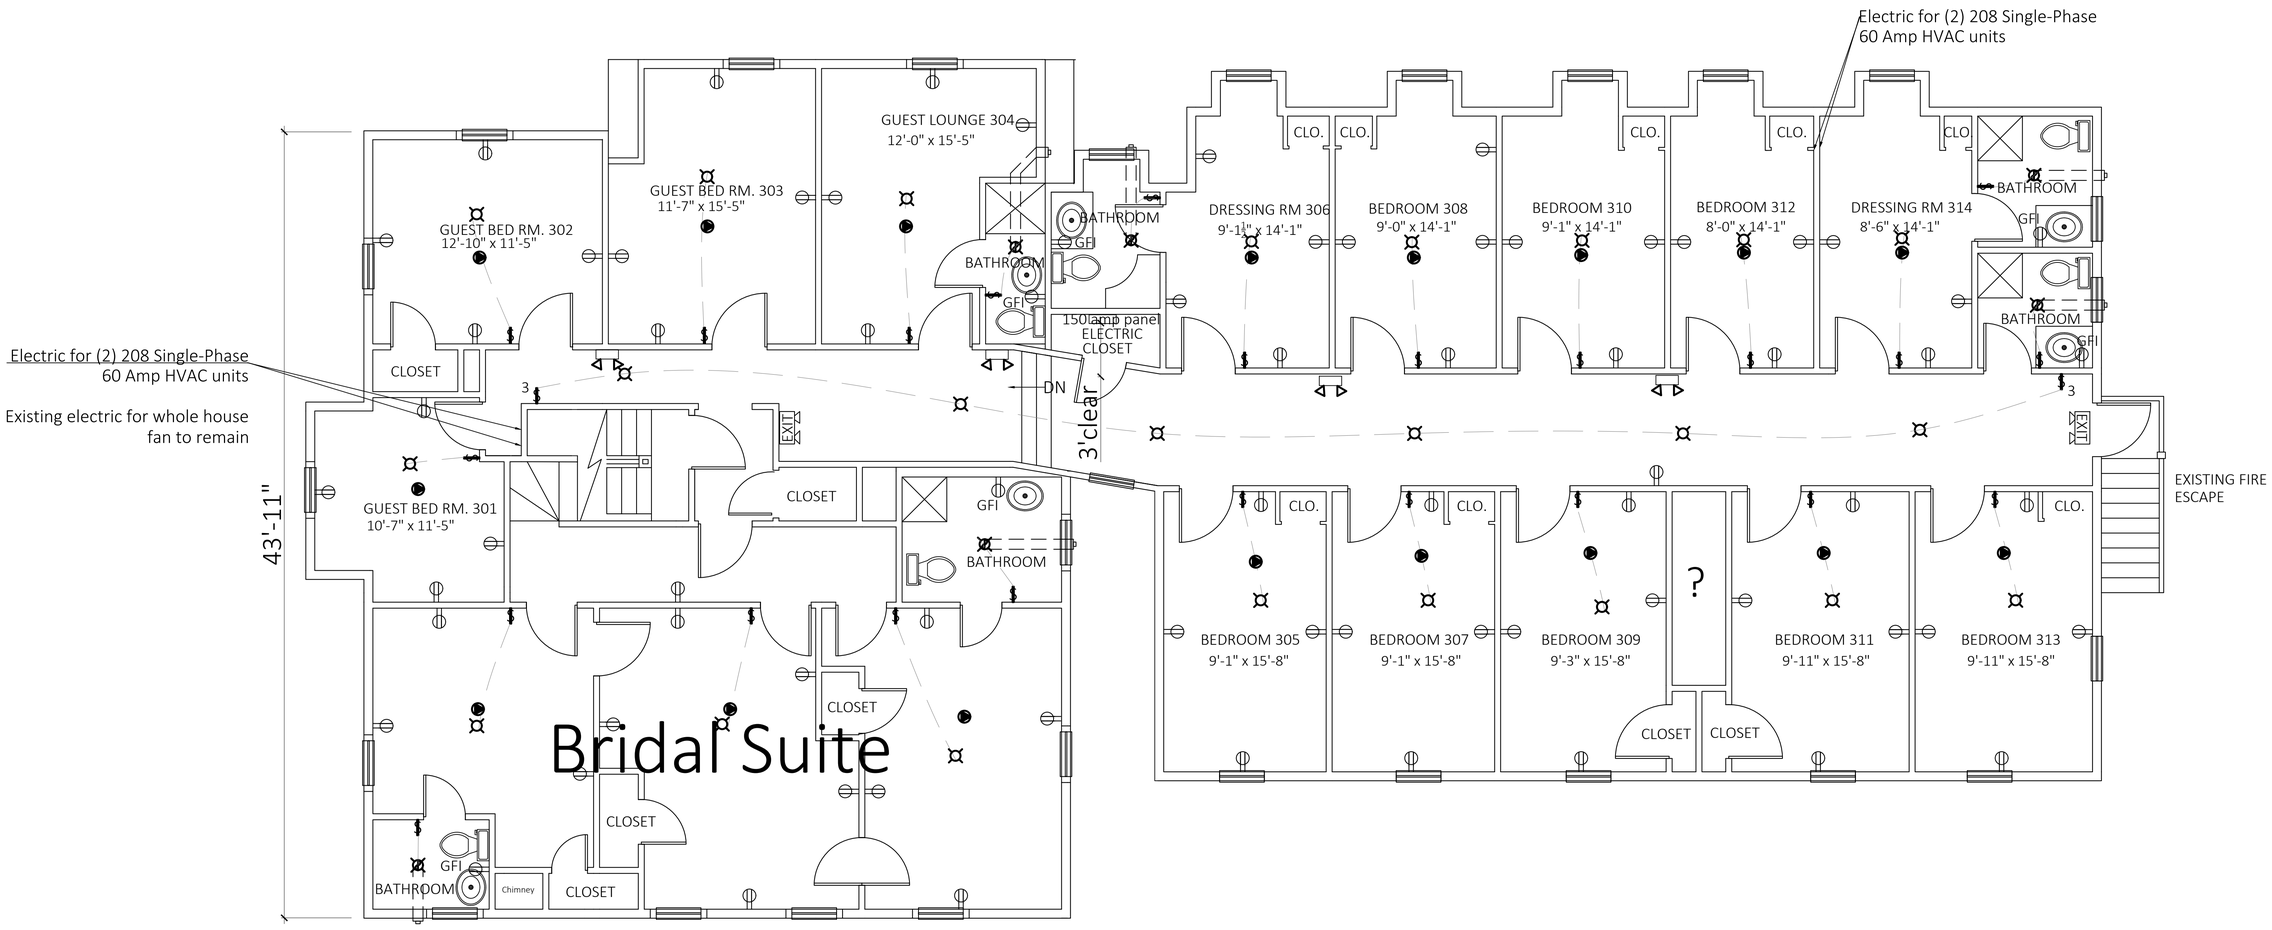

Third Floor Plan

Scale: $\frac{1}{4}$" = 1'-0"

ELECTRICAL LEGEND

- 110 v outlet
- 110v Smoke Detector
- Ceiling Light
- ExhaustFan/Light
- Emergency Light Battery Backup
- EXIT Exit/emergency Light Battery Backup

DRAWN: S.R.W	PROPOSED REPAIR for BEA MCNALLY'S	PROJ. # 05220
DATE: 22 JUN. 2020		SHEET
DATE: 18 Sept. 2020 DATE: 14 DEC. 2020	109 GRAND AVE. HACKETTSTOWN, NJ	3

MILETO - GODSALL ASSOCIATES LLC
Architect - Professional Planner
FRANK D. MILETO, AIA
14 BEAVER BROOK DRIVE
LONG VALLEY, N.J. 07853
(908) 876-9400 9455 fax
fmileto@comcast.net
DAVID GODSALL
685 PASSAIC AVENUE
NUTLEY, N.J. 07110
(973) 667-1089 4704 fax
Info@miletogodsall.com
STATE OF NEW JERSEY
REGISTERED ARCHITECT
FRANK D.MILETO
6084